SKETCH SHOWING IMPROVEMENTS TO ROADS AND DRAINS AT CROSS ROADS OF MUNIKONDAPPA LAYOUT IN IST MAIN, SHIVARAM HOUSE IN WARD NO-14 IN DASARAHALLI SUB DIVISION.

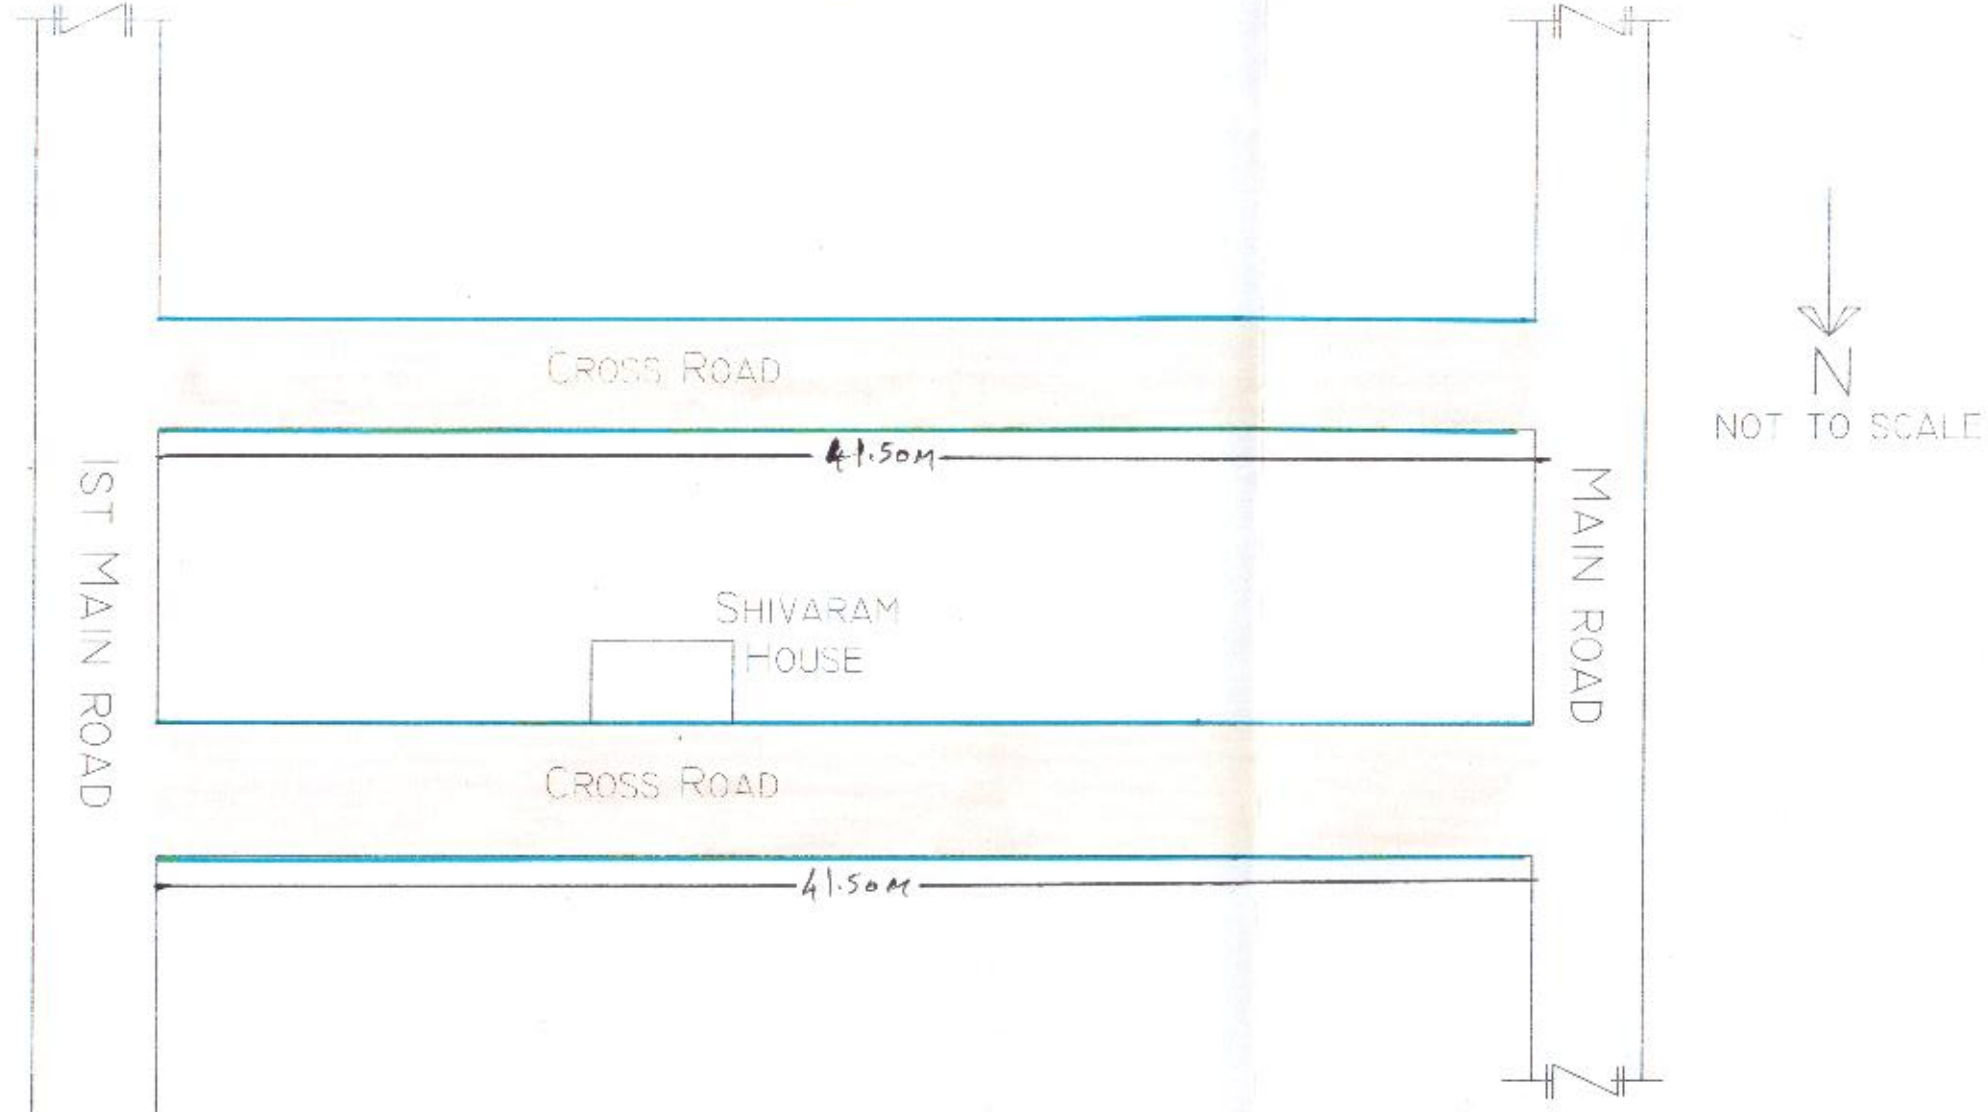

Asst Engineer
Ward No-13

Asst Executive Engineer
Dasarahalli Sub-Division
B.B.M.P

INDEX

— ROAD

— DRAIN